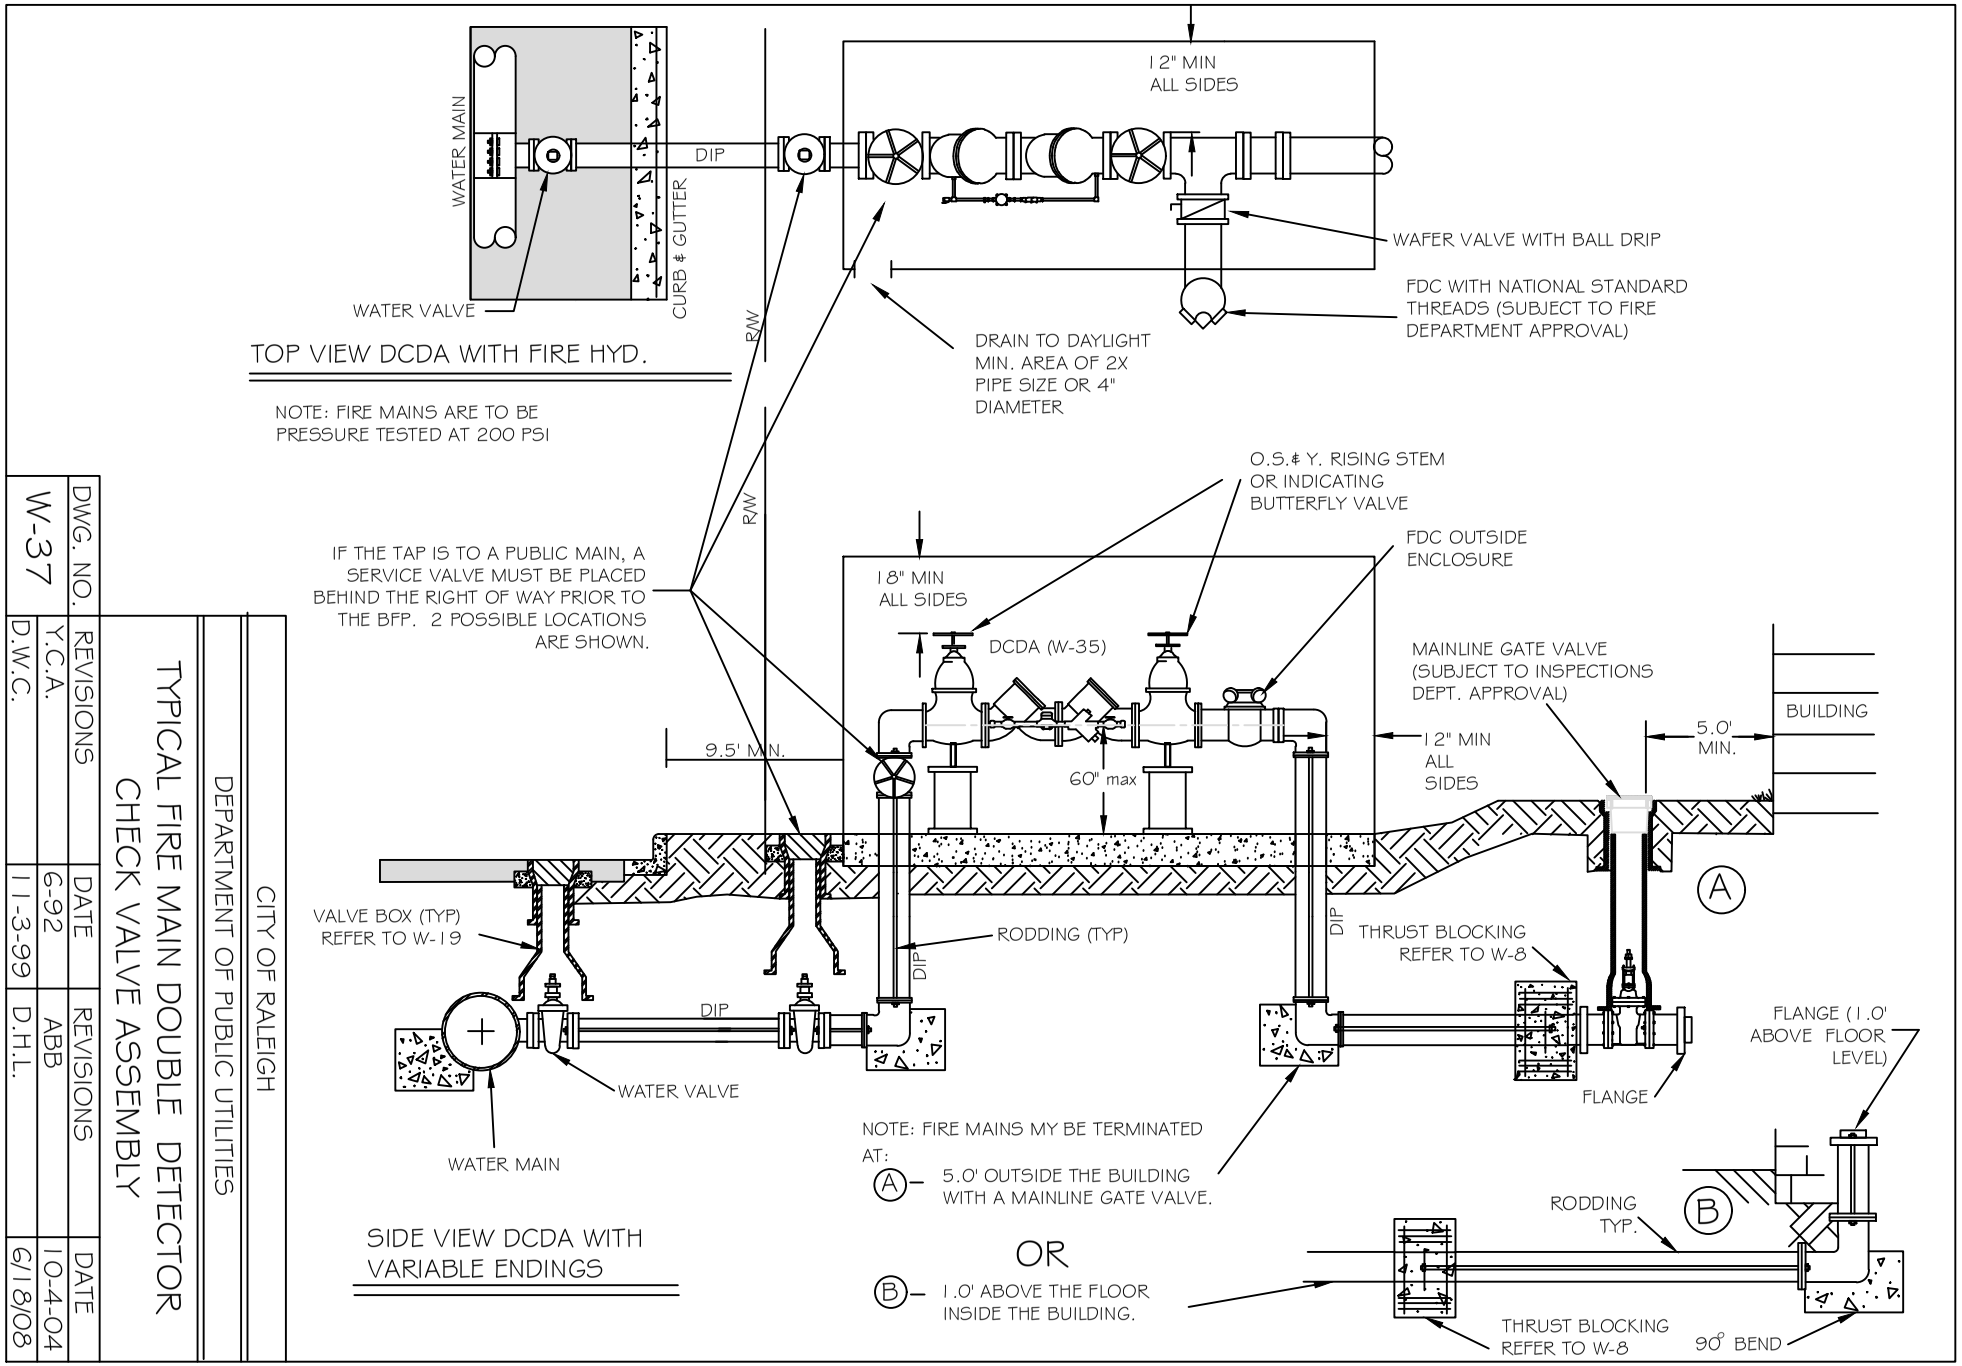

CITY OF RALEIGH

DEPARTMENT OF PUBLIC UTILITIES

TYPICAL FIRE MAIN DOUBLE DETECTOR CHECK VALVE ASSEMBLY

DWG. NO.	REVISIONS	DATE	REVISIONS	DATE
W-37	Y.C.A.	6-92	ABB	10-4-04
D.W.C.		11-3-99	D.H.L.	6/18/08