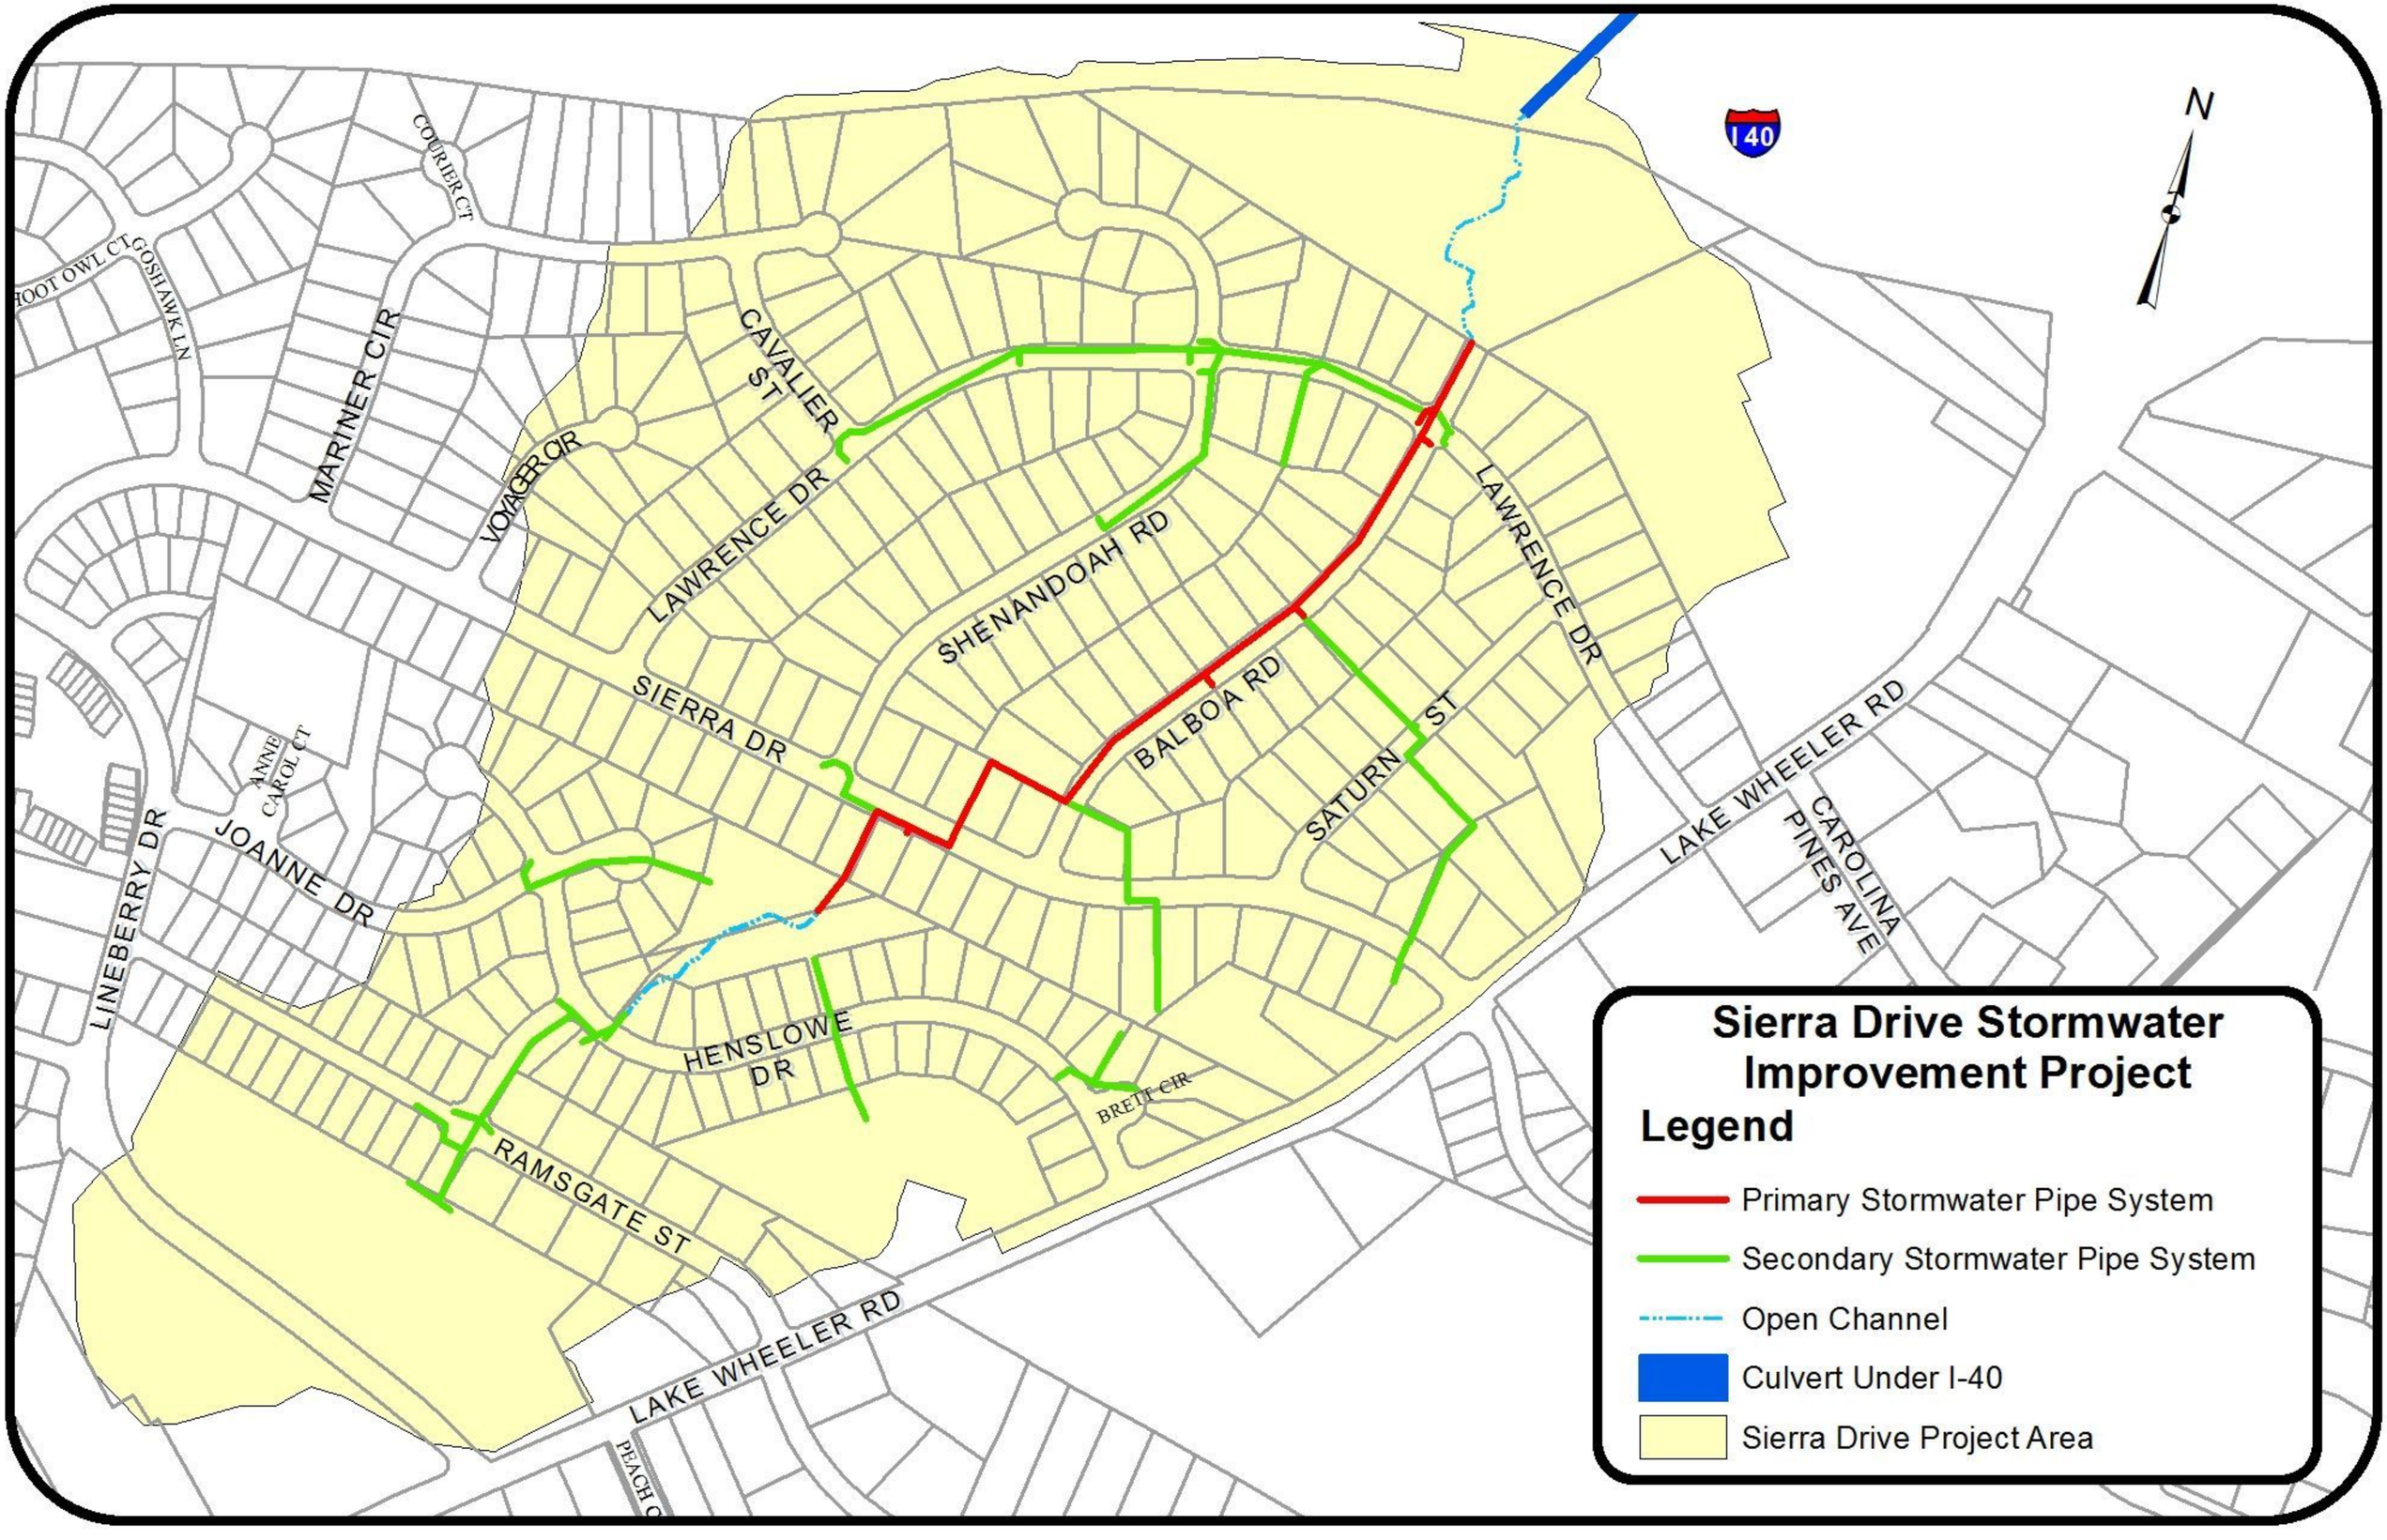
Sierra Drive Stormwater Improvement Project
Legend
Primary Stormwater Pipe System
Secondary Stormwater Pipe System
Open Channel
Culvert Under I-40
Sierra Drive Project Area
N
I 40
COURIER CT
HOOT OWL CT
GOSHAWK LN
MARINER CIR
CAVALIER ST
VOYAGER CIR
LAWRENCE DR
SHENANDOAH RD
LAWRENCE DR
SIERRA DR
BALBOA RD
SATURN ST
WHEELER RD
LAKE WHEELER
CAROLINA PINES AVE
ANNE CAROL CT
JOANNE DR
LINEBERRY DR
HENSLOWE DR
BRETT CIR
RAMSGATE ST
LAKE WHEELER RD
PEACH